*NOTE
ALL MAXIMUM SIZES AND WEIGHTS DENOTED HERE ARE TO BE USED AS A GUIDELINE ONLY AND WILL BE SUBJECT TO THE SPECIFIC REQUIREMENTS OF EACH INDIVIDUAL PROJECT ACTUAL PARAMETERS WILL NEED TO BE AGREED BY GEZE UK

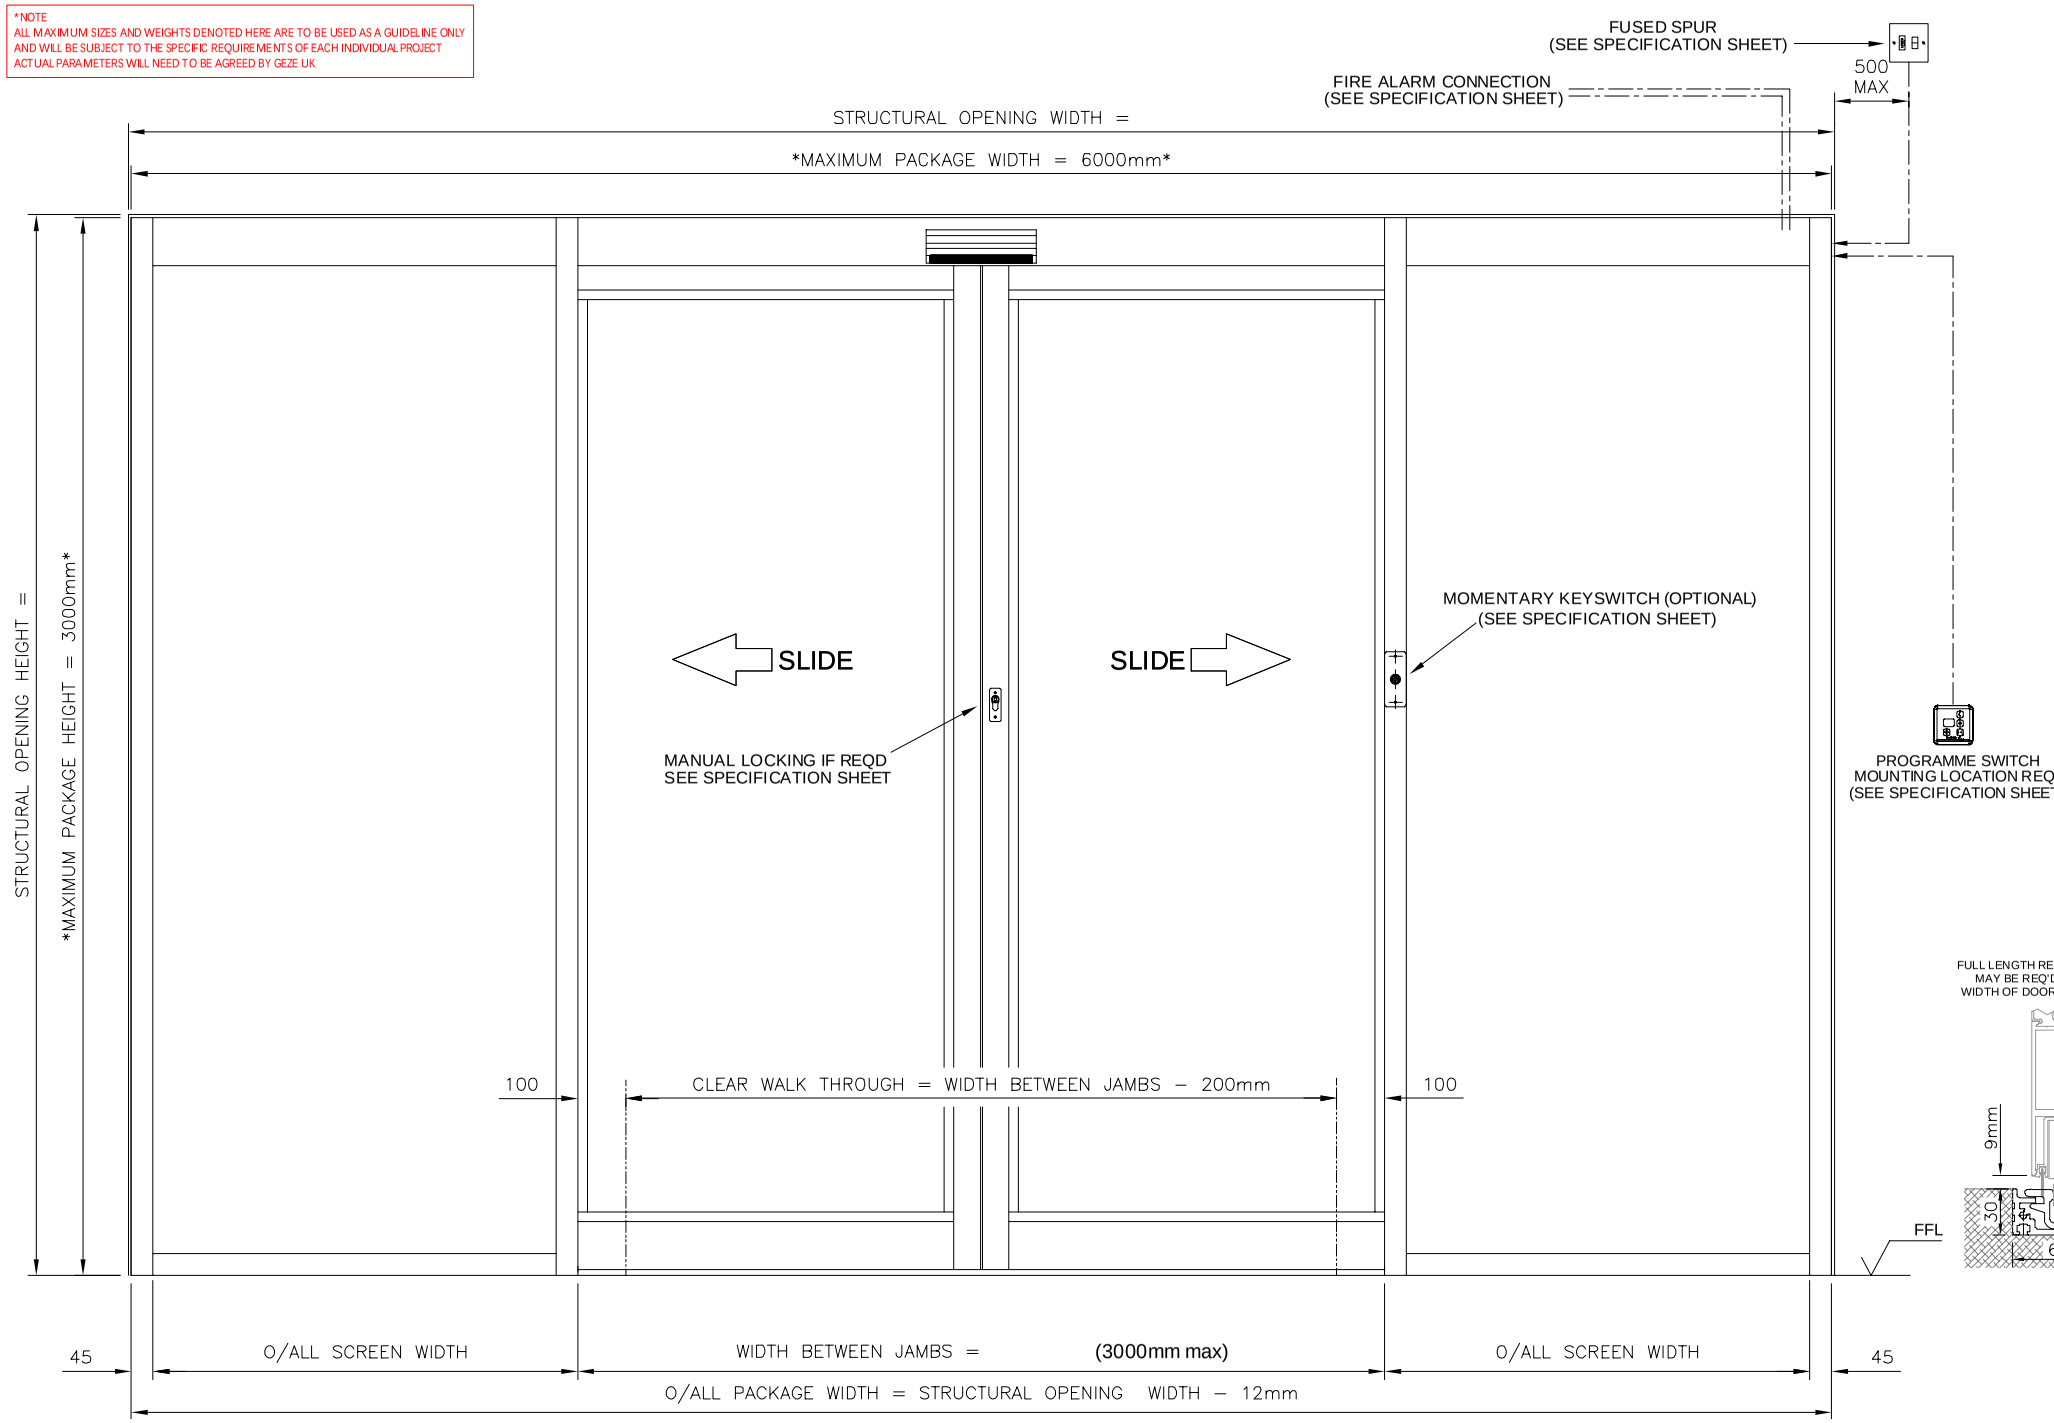

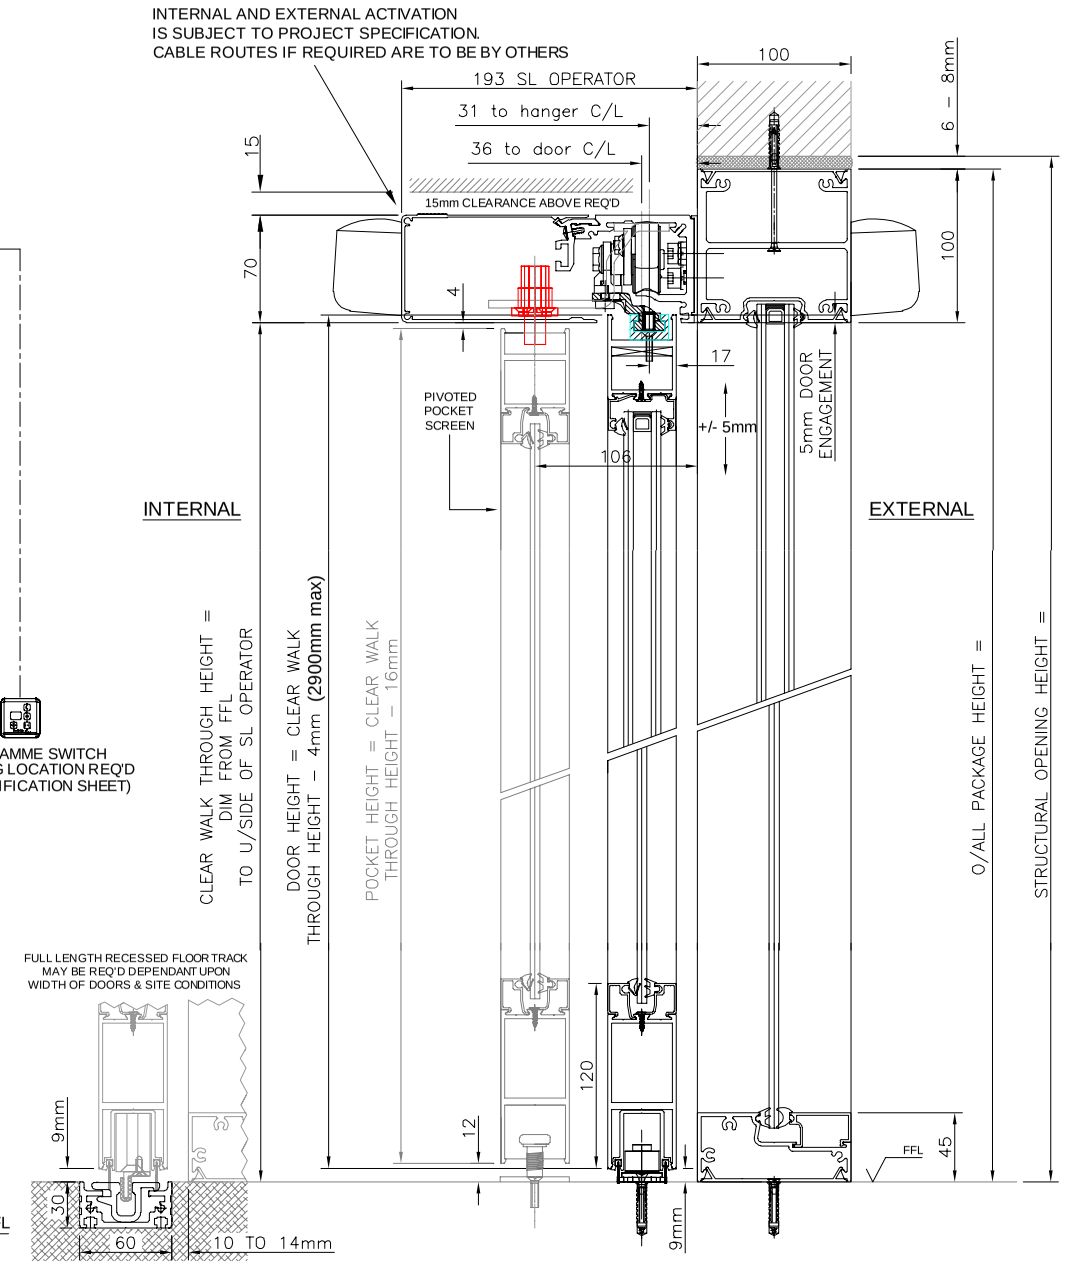

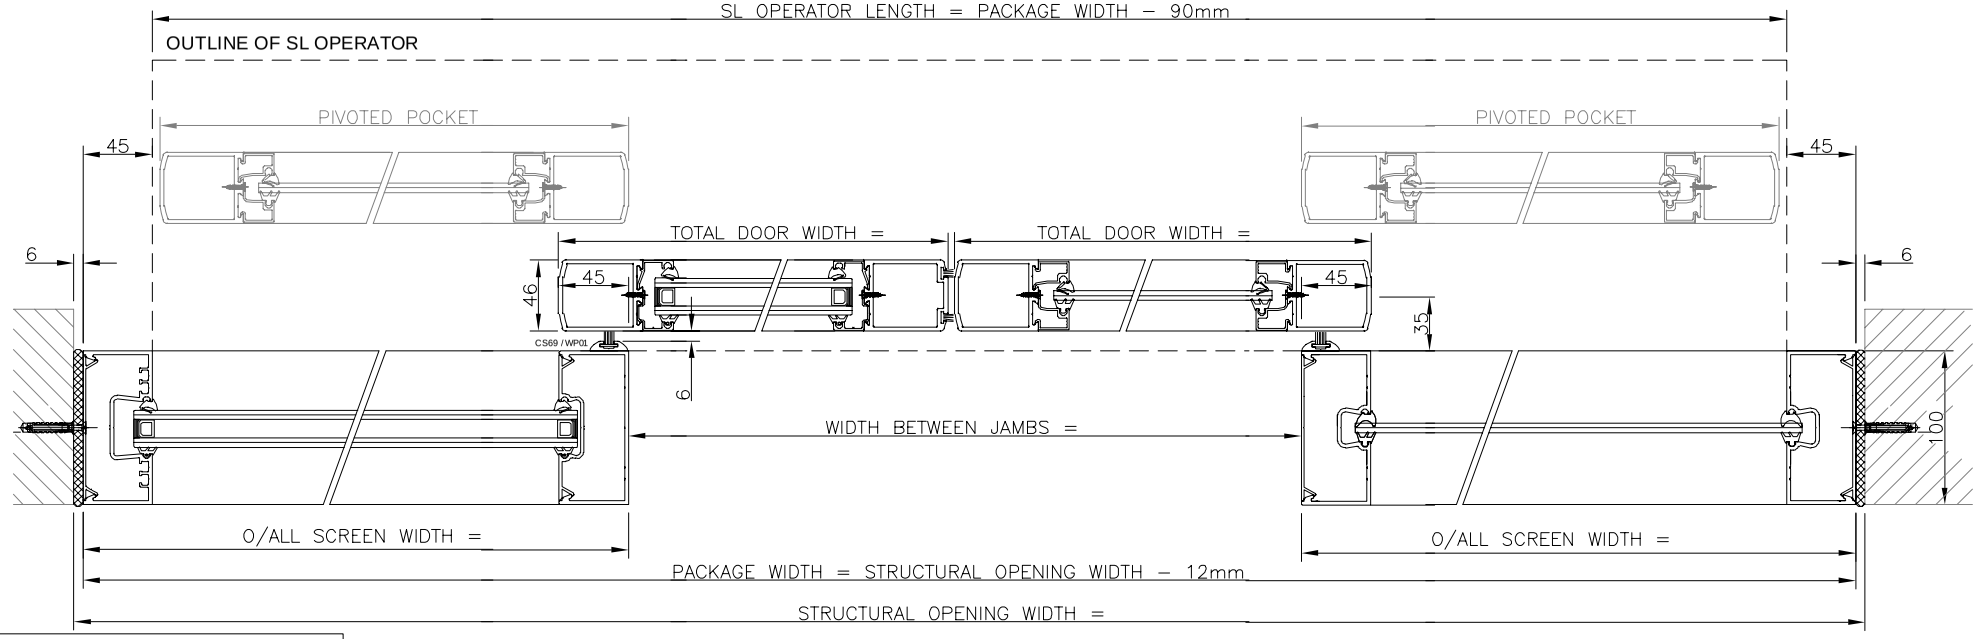

PROJECT SPECIFIC DETAILS

PROJECT :	
FINISH :	
GLASS :	
LOCKING :	
CONTROLS :	
ACTIVATION :	
SAFETY :	

Revision	Drawn	Date	Reason for Change
D	MB	05.04.19	CORRECT HANGING PROFILE ADDED
C	MB	02.11.17	CORRECT PROFILES ADDED
B	RC	30-05-13	Floor track option added to drawing
A	RC	11-12-12	Double glazed options added to drawing

Drawing No.
SL-NT-22

Title
SL NT Bi-Part Operator
with doors and screens
in Aluminium shopfront sections
inc pocket screens (all single glazed)

Drawn	Appd	Scale	Date
GH		NTS	MAR 2012

GEZE UK Ltd
Blenheim Way
Fradley Park
Lichfield
Staffordshire.
WS13 8SY
www.geze.com
TEL 01543 443000
FAX 01543 443001

This drawing shows the actual stage of product development at the date indicated. No claims or damages in any form can be made against GEZE as a result of the interpretation of this drawing. This drawing remains the property of GEZE and is made available to third parties only for the duration of contractual obligations. All rights connected with this drawing remain in possession of GEZE. This drawing may not be copied or handed over to third parties without the express consent of GEZE.